Georgetown Decks
Installation Schedule

M Street

Block	Street Side	Clear By Date	Install Date
M Street between 30th and Thomas Jefferson	North	4/12	4/14
M Street between Thomas Jefferson and 31st	North	4/13	4/15
M Street between 31st and Wisconsin	North	4/14	4/16
M Street between Wisconsin and 3240 M	North	4/15	4/19-4/20
M Street between 3240 M and Potomac	North	4/19	4/21
M Street between Potomac and 33rd	North	4/20	4/22
M Street between 33rd and Bank	North	4/21	4/23
M Street between Bank and Potomac	South	4/22	4/26-4/27
M Street between Potomac and 3240 M	South	4/26	4/28
M Street between 3240 M and Wisconsin	South	4/27	4/29
M Street between Wisconsin and 31st	South	4/28	4/30-5/3
M Street between 31st and Thomas Jefferson	South	4/30	5/4
M Street between Thomas Jefferson and 30th	South	TBD	TBD
M Street between 30th and 29th	South	5/3	5/5

Wisconsin Avenue

Block	Street Side	Clear By Date	Install Date
Wisconsin between Canal and M	East	5/4	5/6
Wisconsin between Prospect and N	East	5/5	5/7
Wisconsin between N and Dumbarton	East	5/6	5/10
Wisconsin between Dumbarton and O	East	5/7	5/11
Wisconsin between P and Q	East	5/10	5/12
Wisconsin between Q and Volta	West	5/11	5/13
Wisconsin between Volta and P	West	5/12	5/14-5/17
Wisconsin between P and O	West	5/14	5/18
Wisconsin between O and N	West	5/17	5/19
Wisconsin at N	West	5/18	5/20
Wisconsin between N and Prospect	West	5/19	5/21
Wisconsin between Prospect and Blues Alley	West	5/20	5/24

Green = Date Curb Must be Clear
Blue = Internal Reference #

M Street
29th Street to Thomas Jefferson Street

North

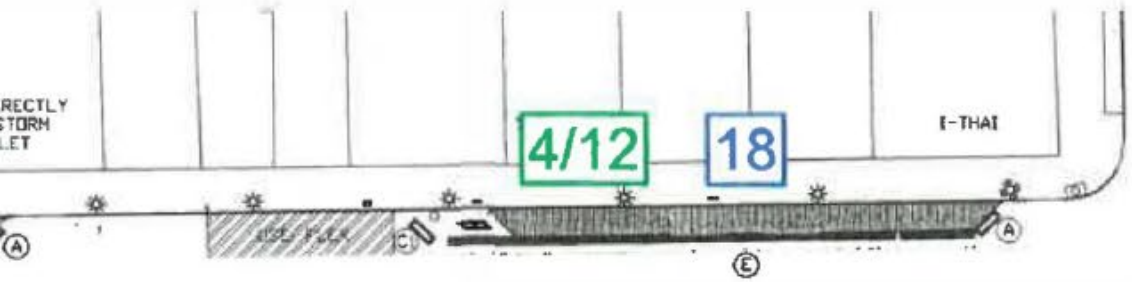

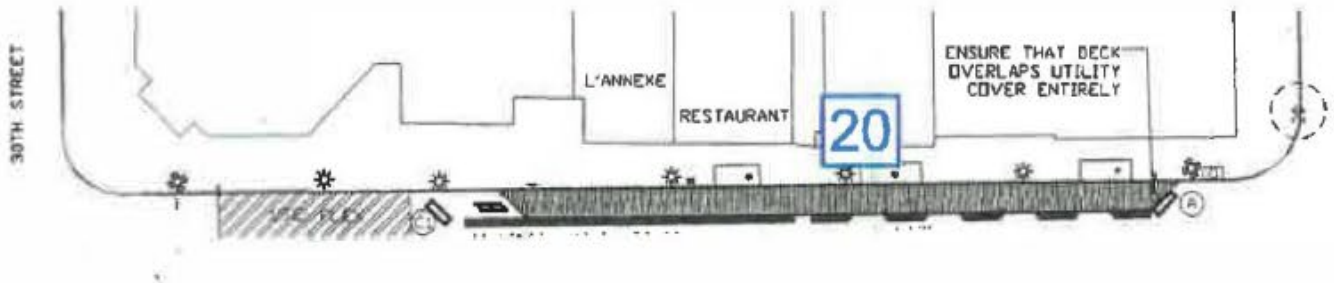

M Street

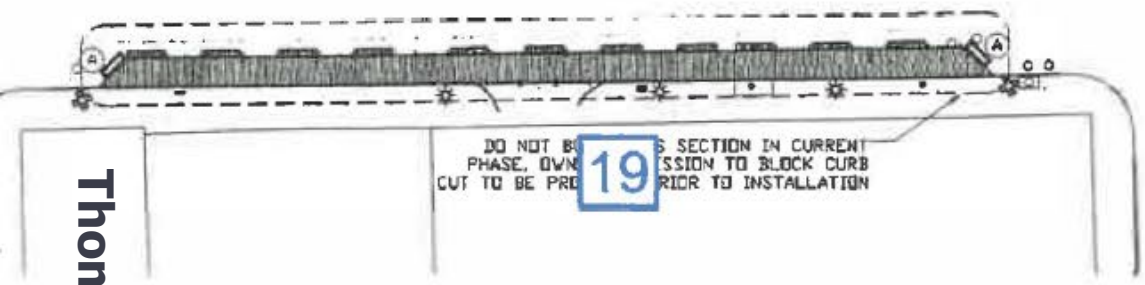

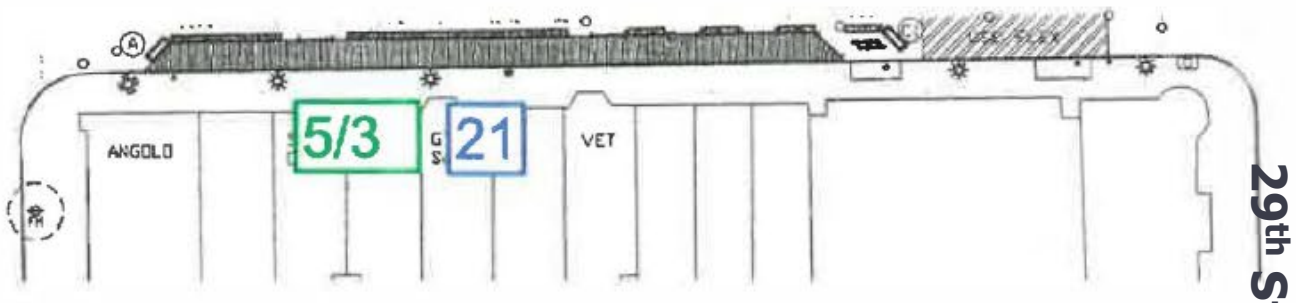

Thomas Jefferson Street

30th Street

29th Street

Green = Date Curb Must be Clear
Blue = Internal Reference #

M Street
Thomas Jefferson Street to 31st Street

North

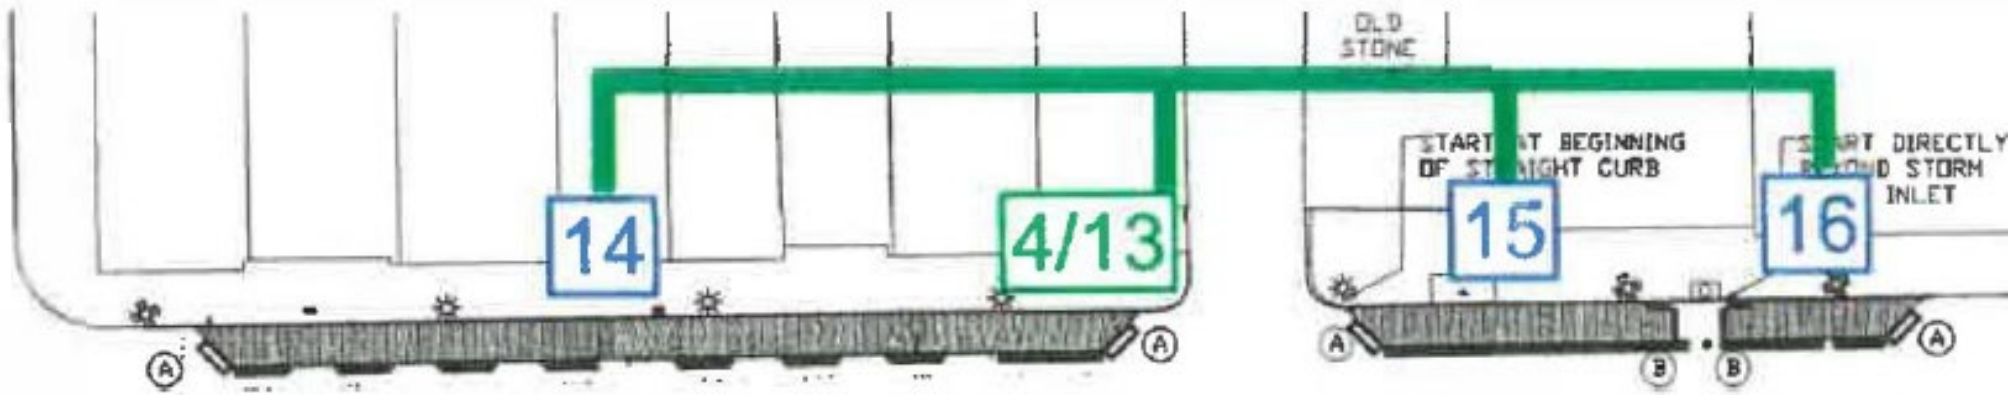

M Street

31st Street

Thomas Jefferson Street

Green = Date Curb Must be Clear
Blue = Internal Reference #

M Street
31st Street to Wisconsin Avenue

North

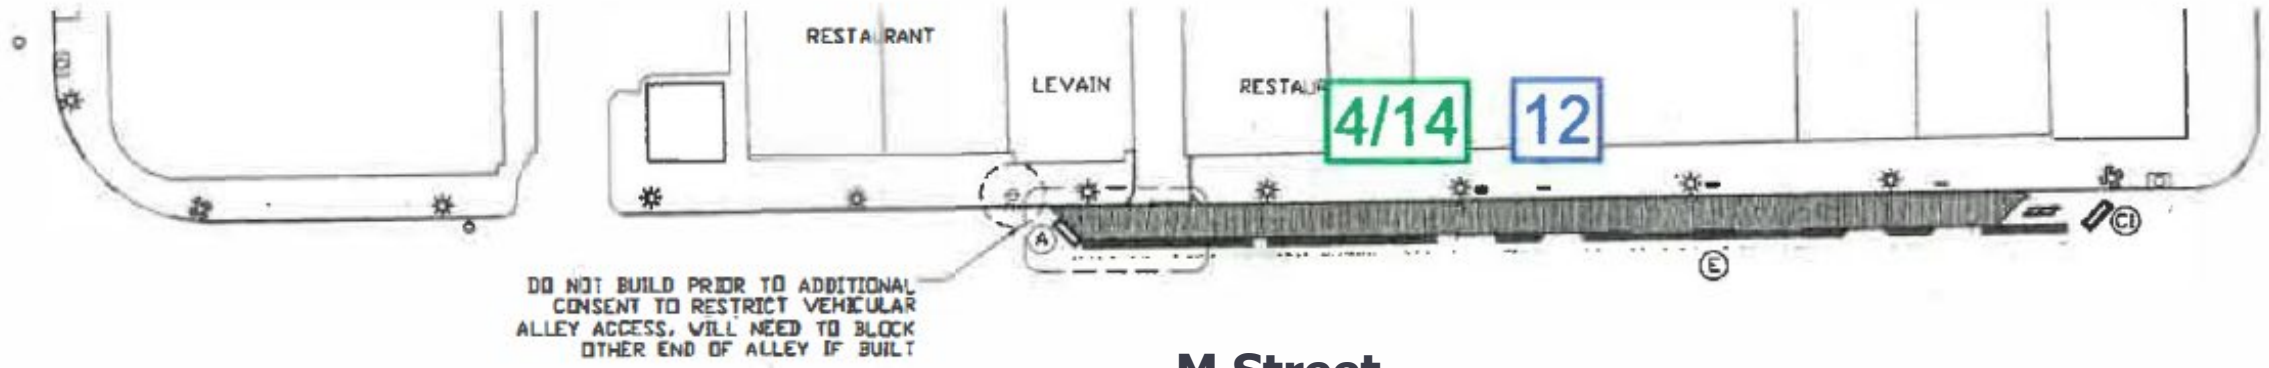

M Street

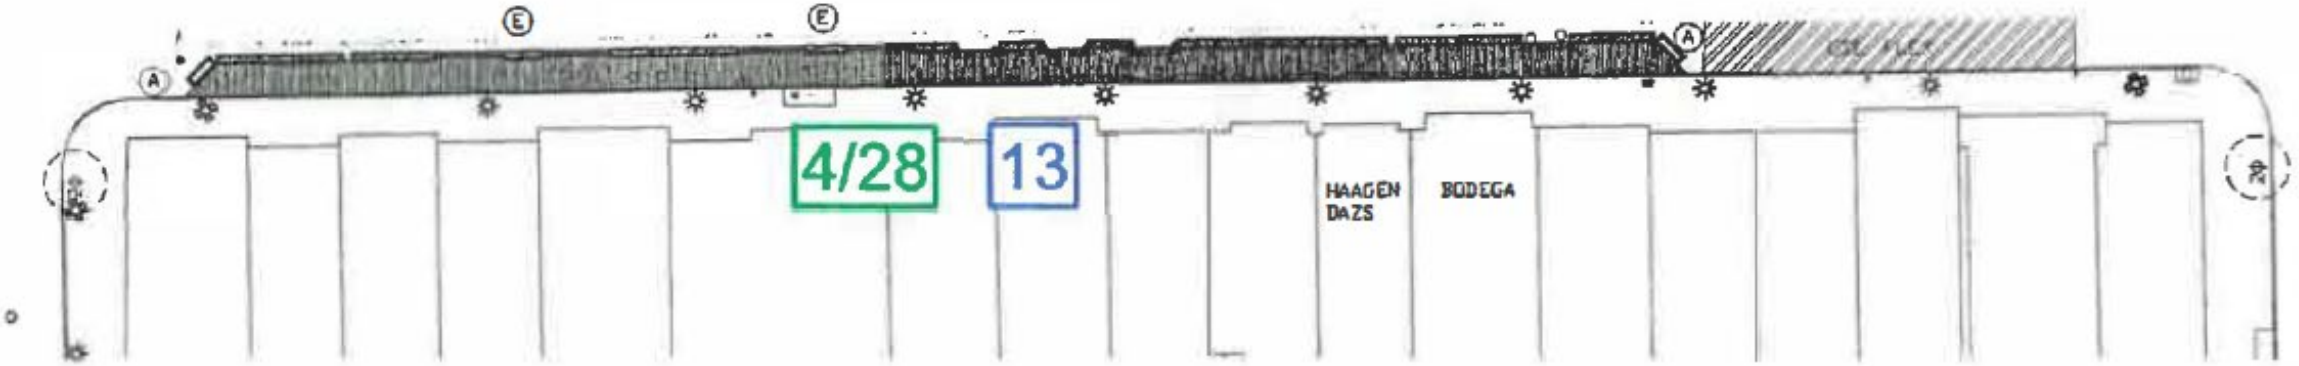

Wisconsin Avenue

31st Street

Green = Date Curb Must be Clear
Blue = Internal Reference #

M Street
Wisconsin Avenue to 3240 M Street

North

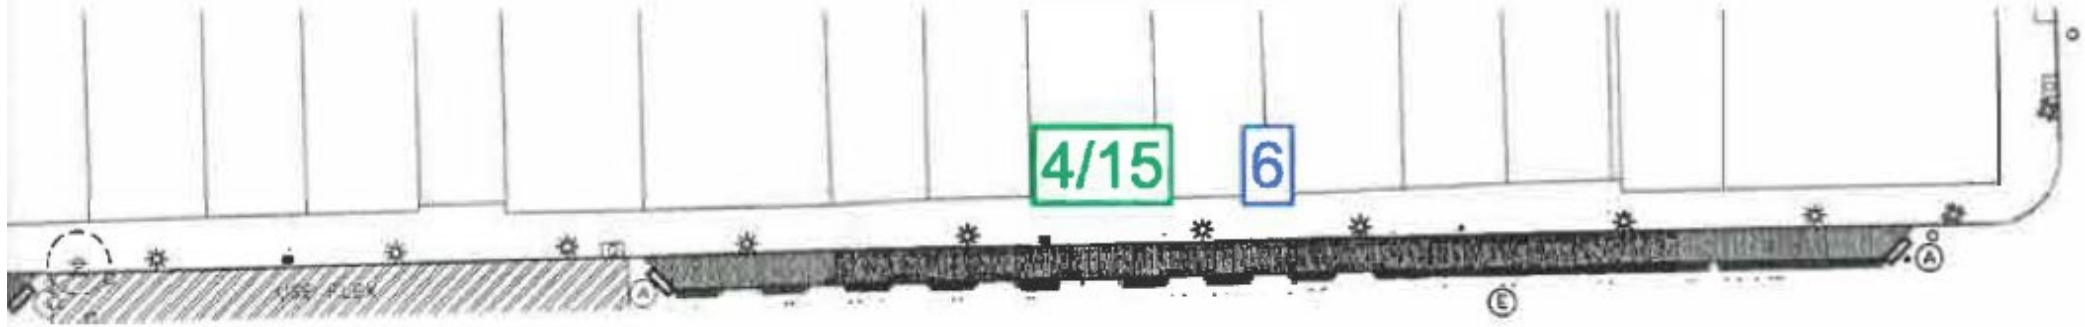

M Street

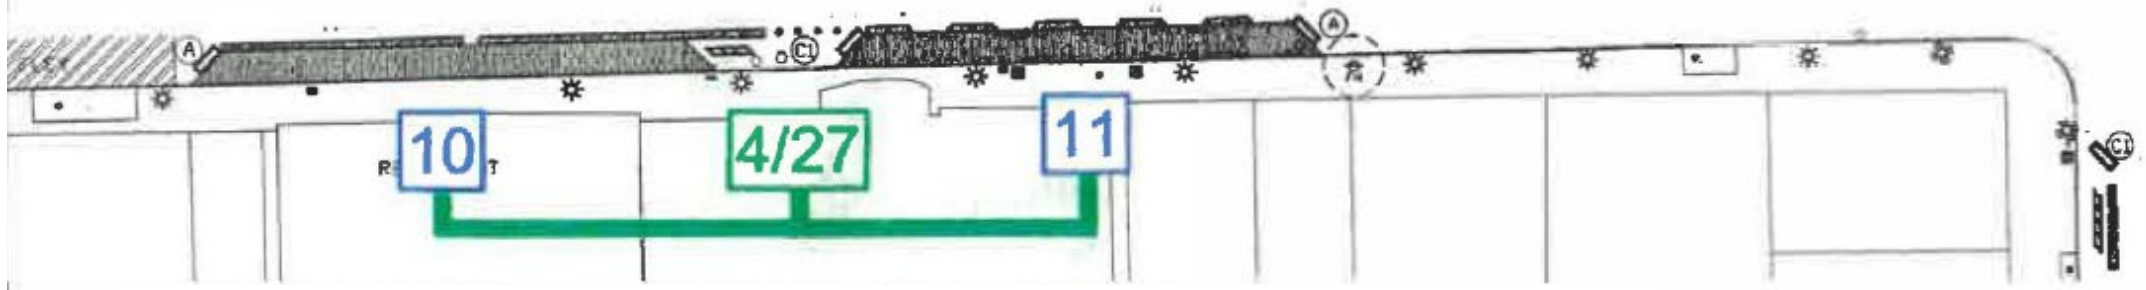

Wisconsin Avenue

Green = Date Curb Must be Clear
Blue = Internal Reference #

M Street
3240 M Street to Bank Alley

North

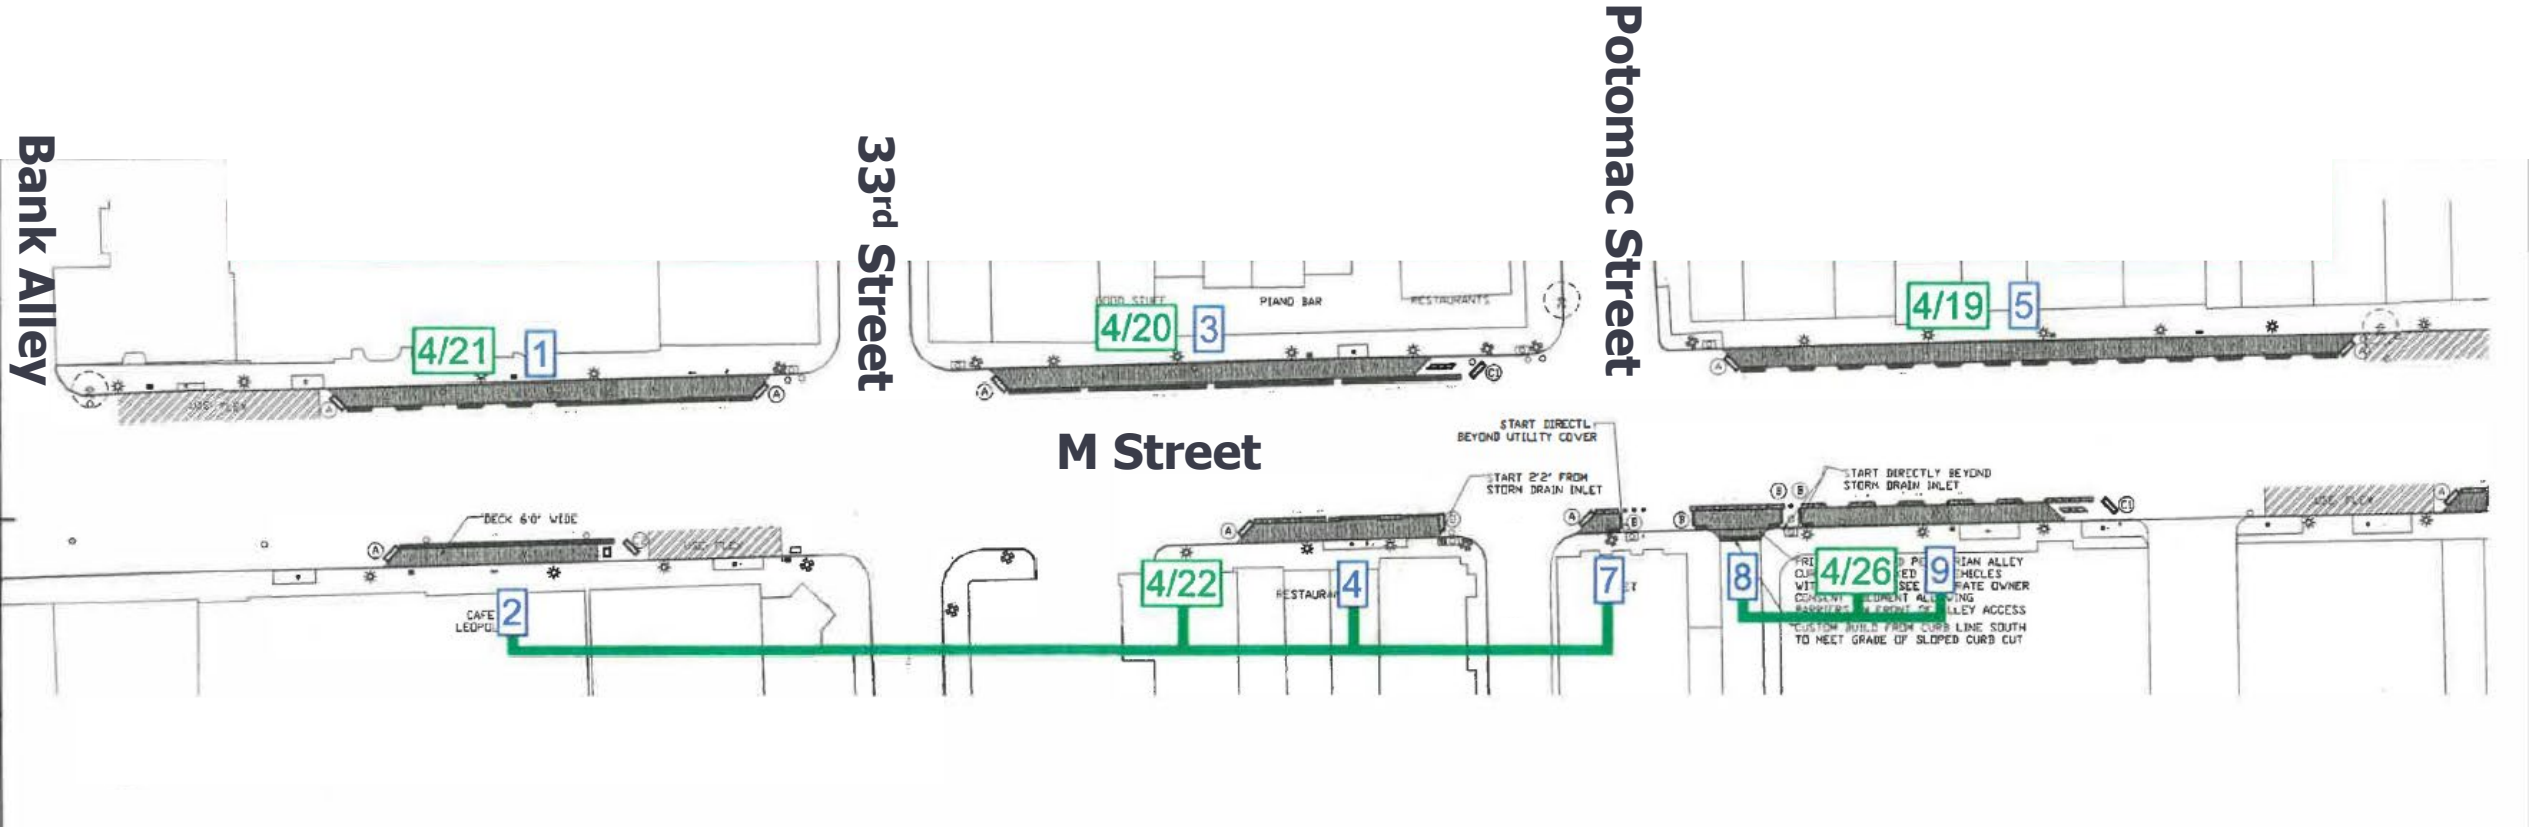

Green = Date Curb Must be Clear
Blue = Internal Reference #

Wisconsin Avenue
Canal to Prospect Street

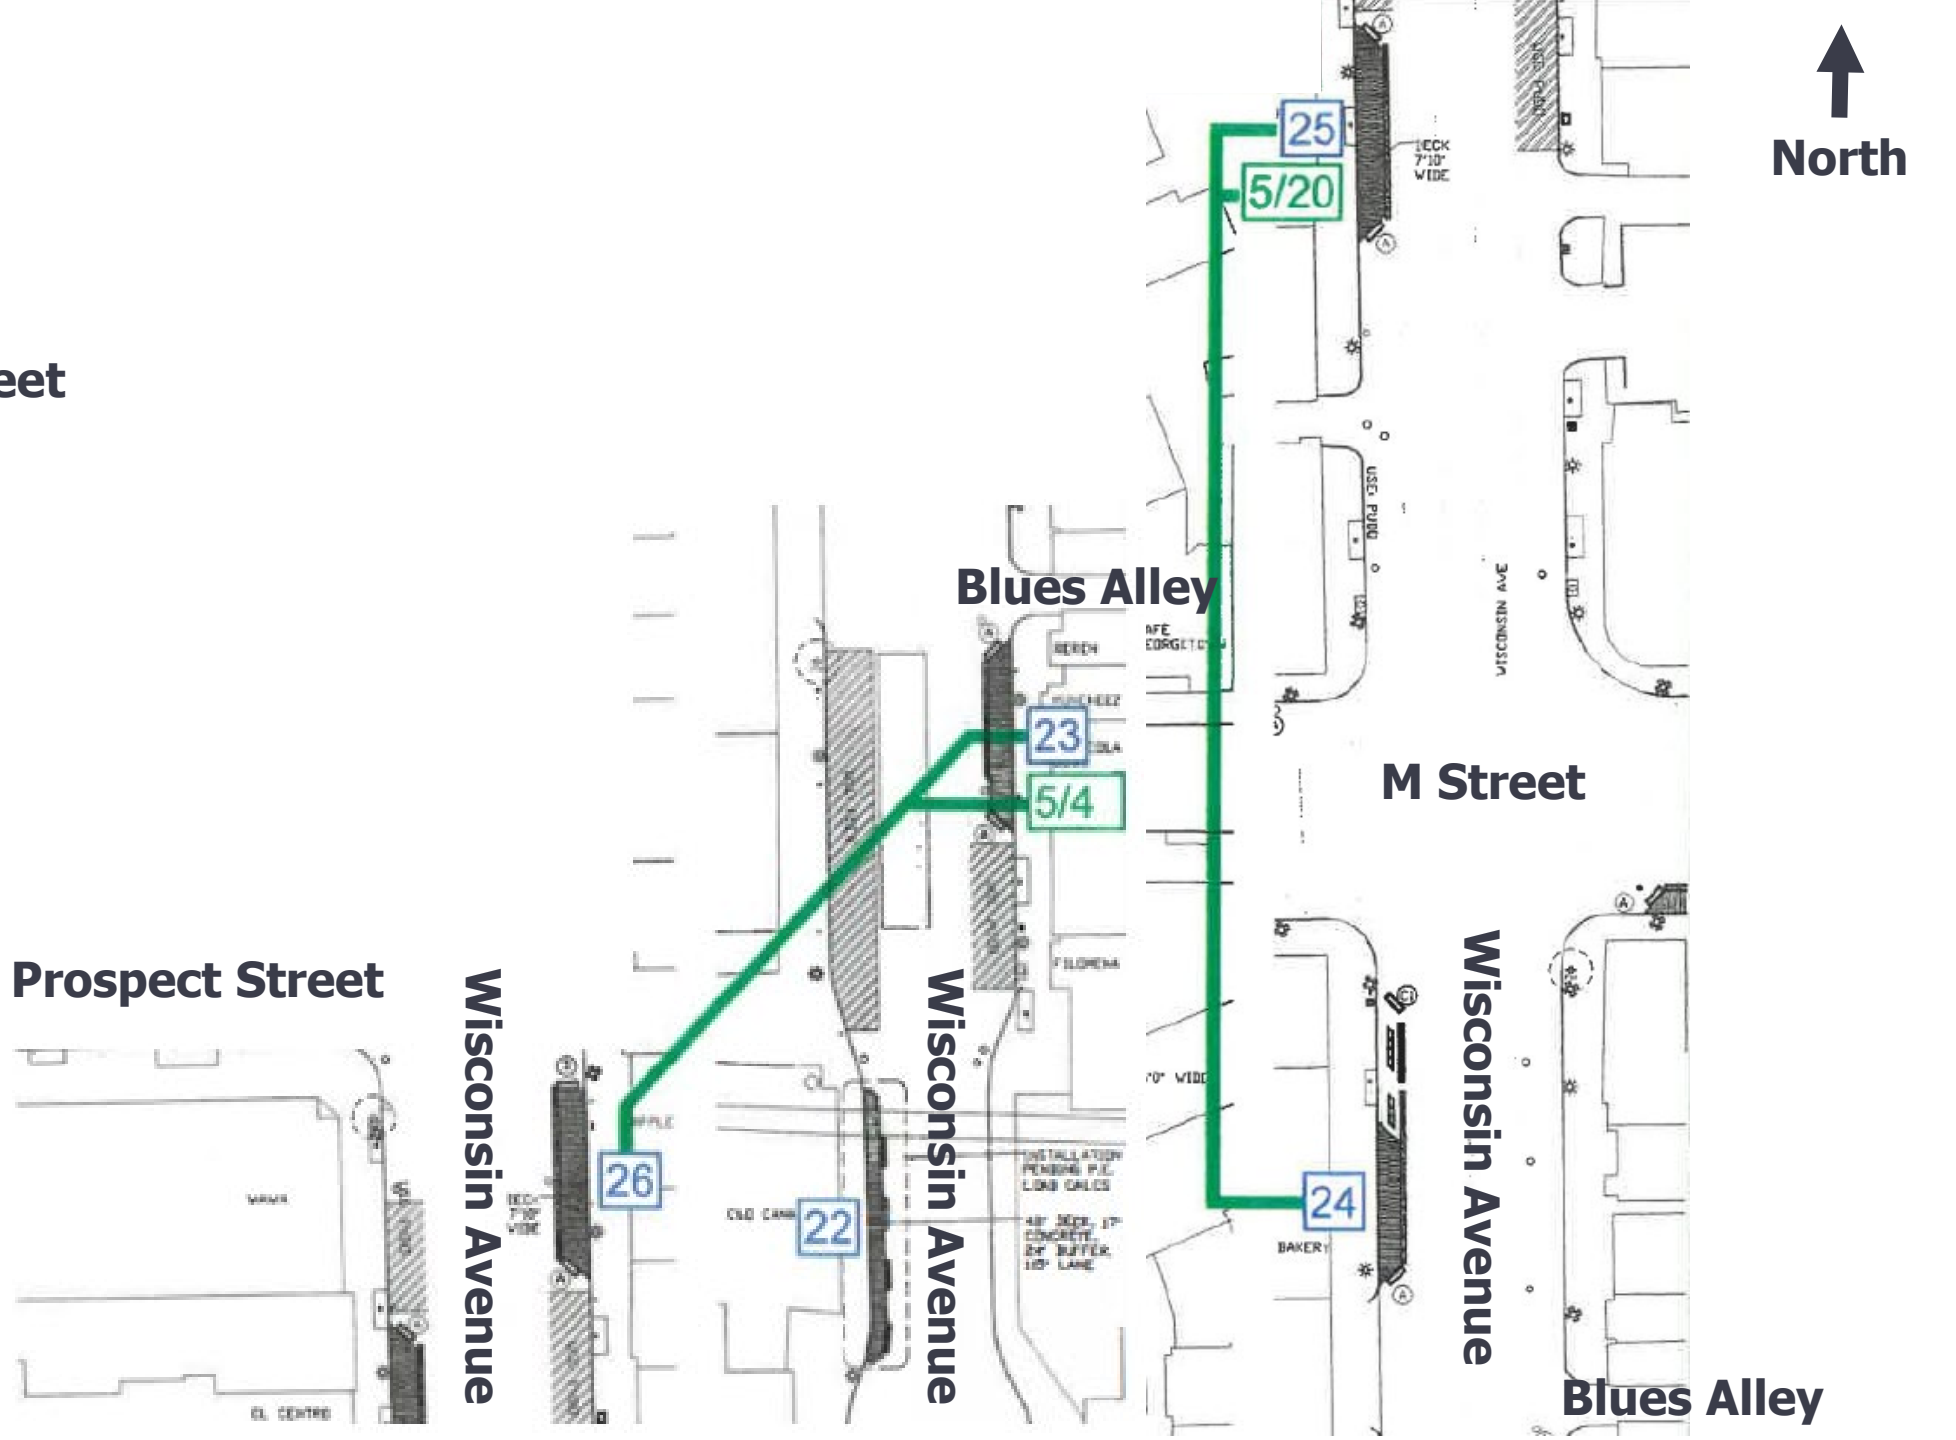

Green = Date Curb Must be Clear
Blue = Internal Reference #

Wisconsin Avenue
Prospect Street to N Street

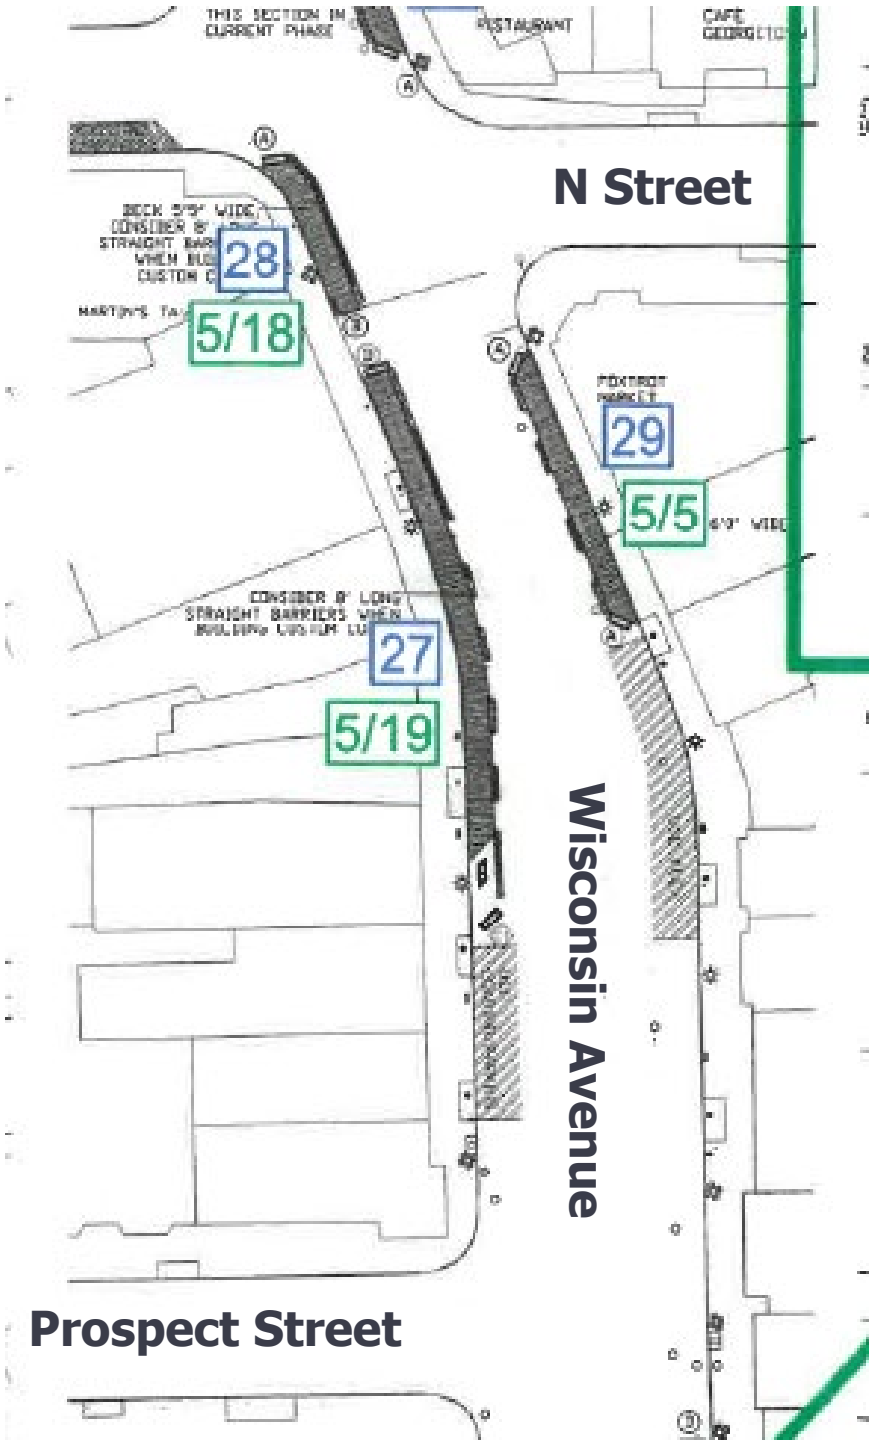

North

Green = Date Curb Must be Clear
Blue = Internal Reference #

Wisconsin Avenue
N Street to Dumbarton Street

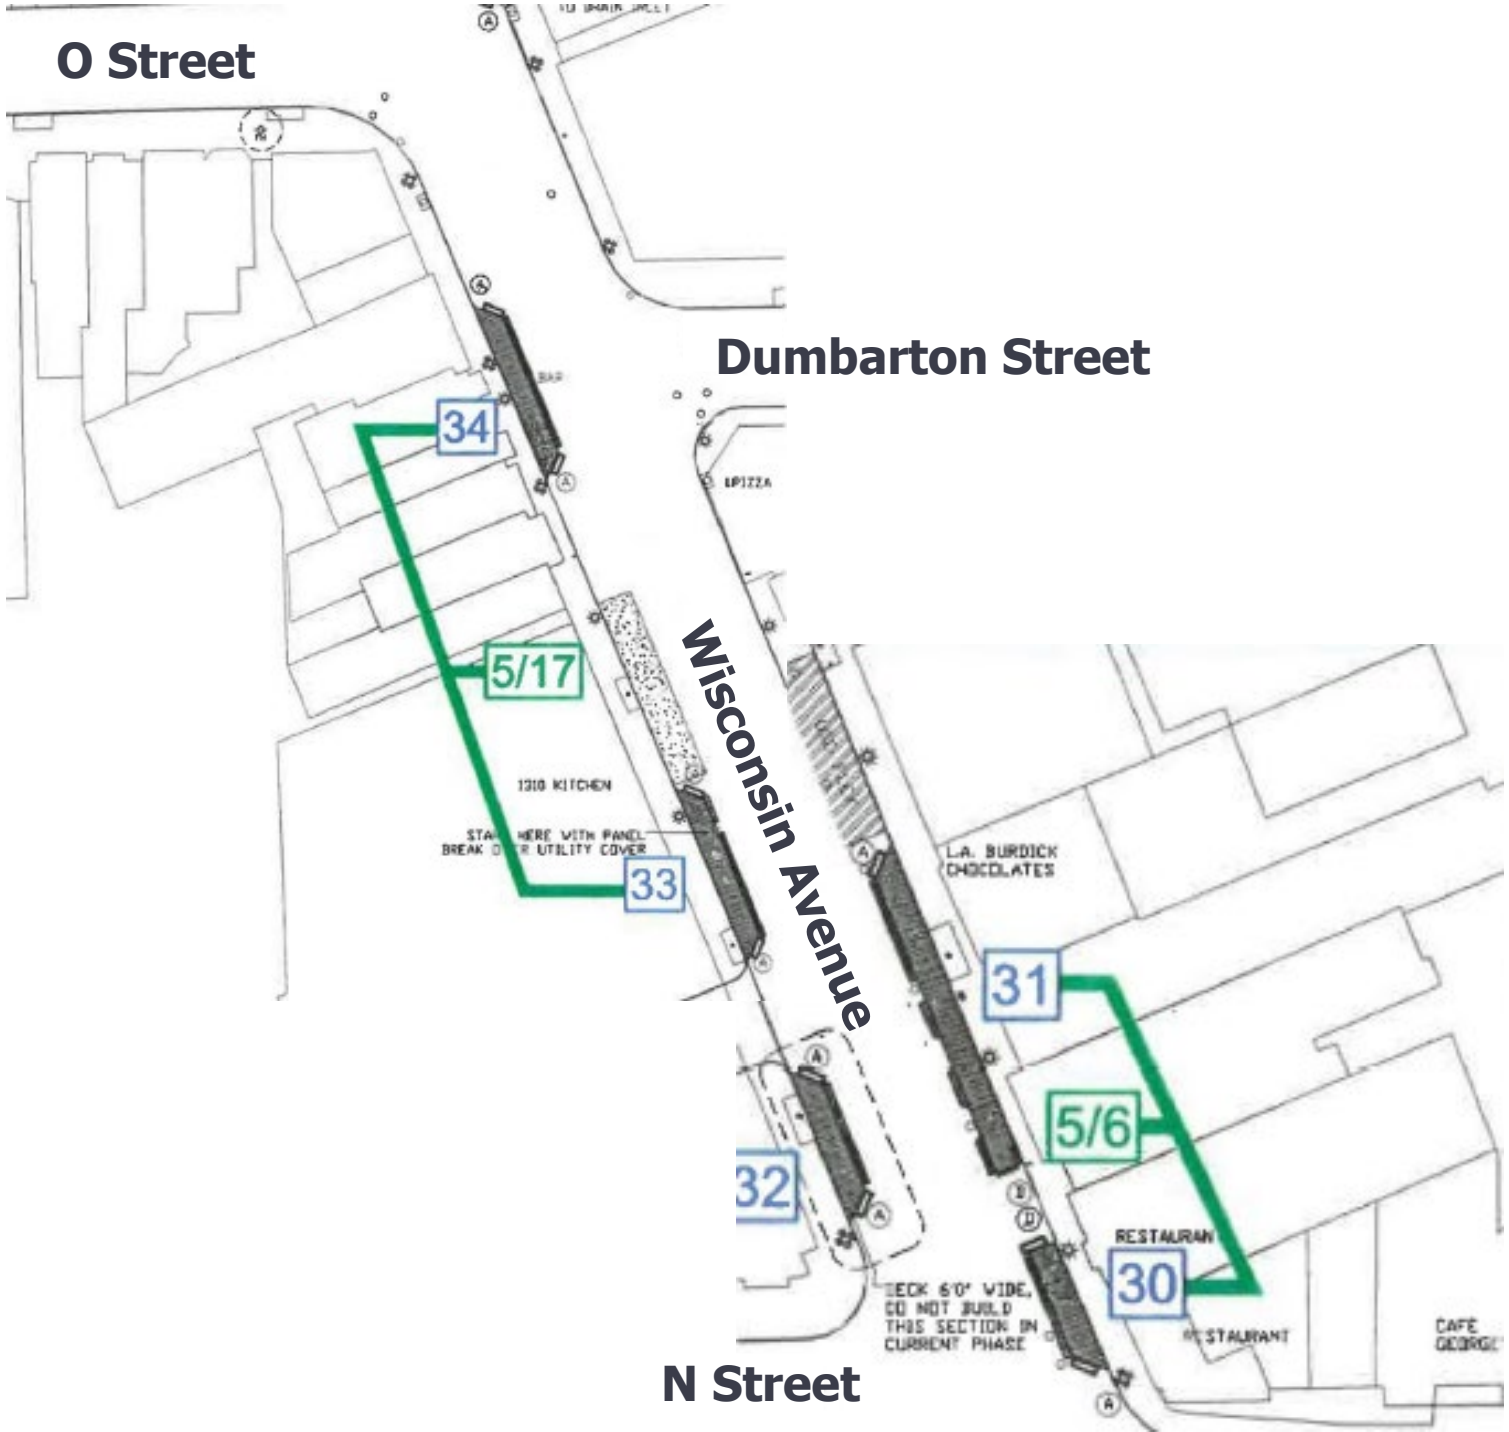

Green = Date Curb Must be Clear
Blue = Internal Reference #

Wisconsin Avenue
O Street to P Street

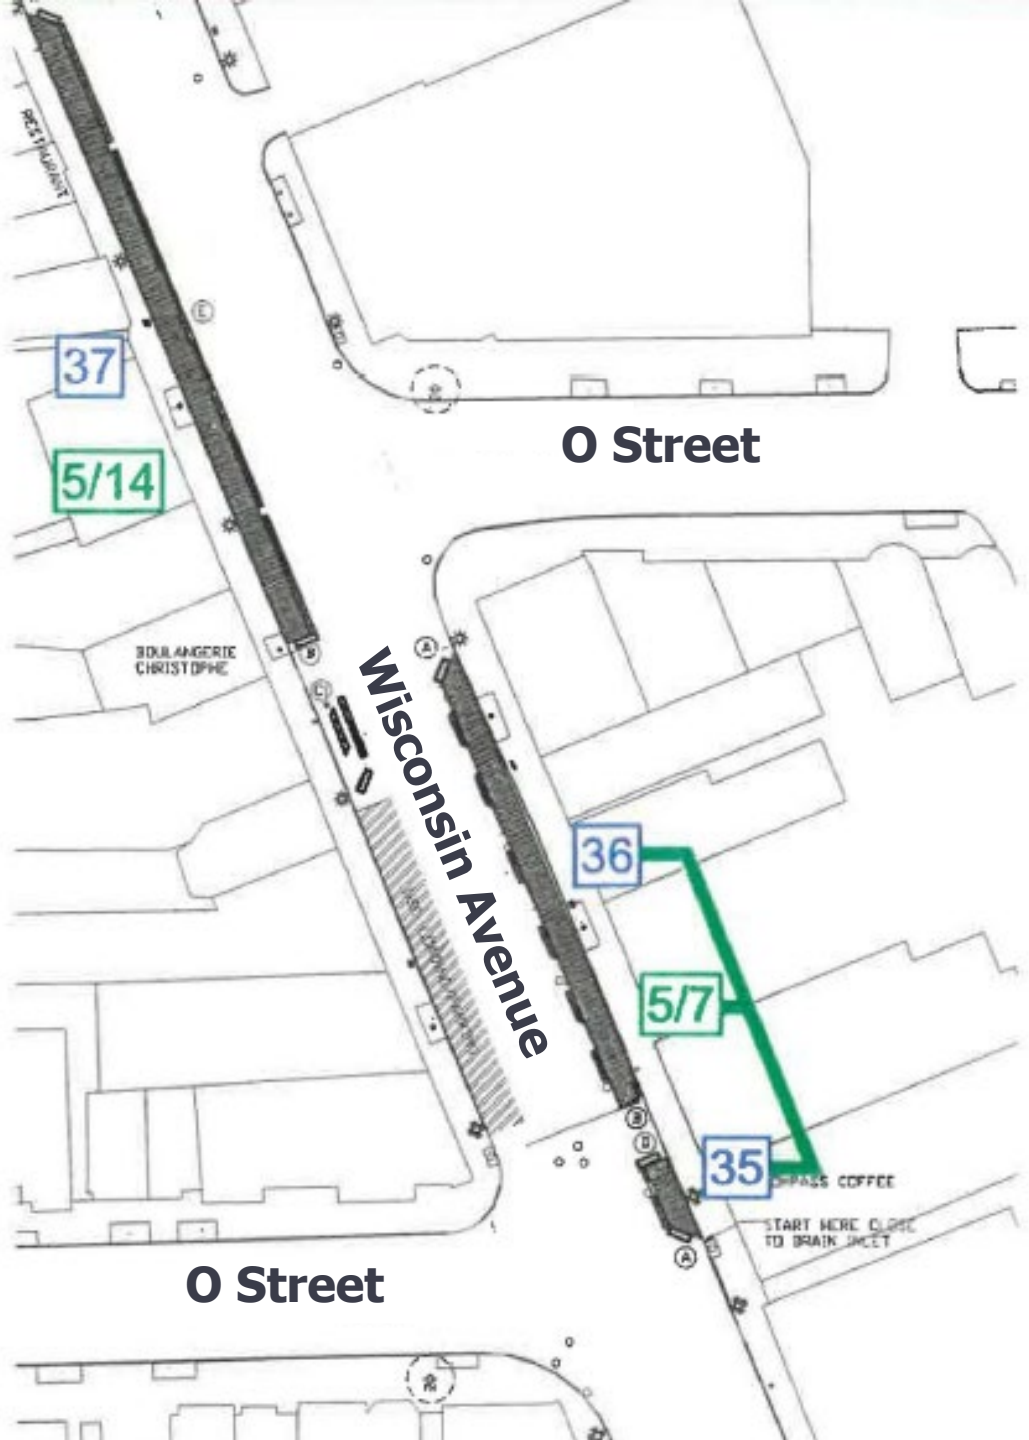

Green = Date Curb Must be Clear
Blue = Internal Reference #

Wisconsin Avenue
P Street to Volta Place

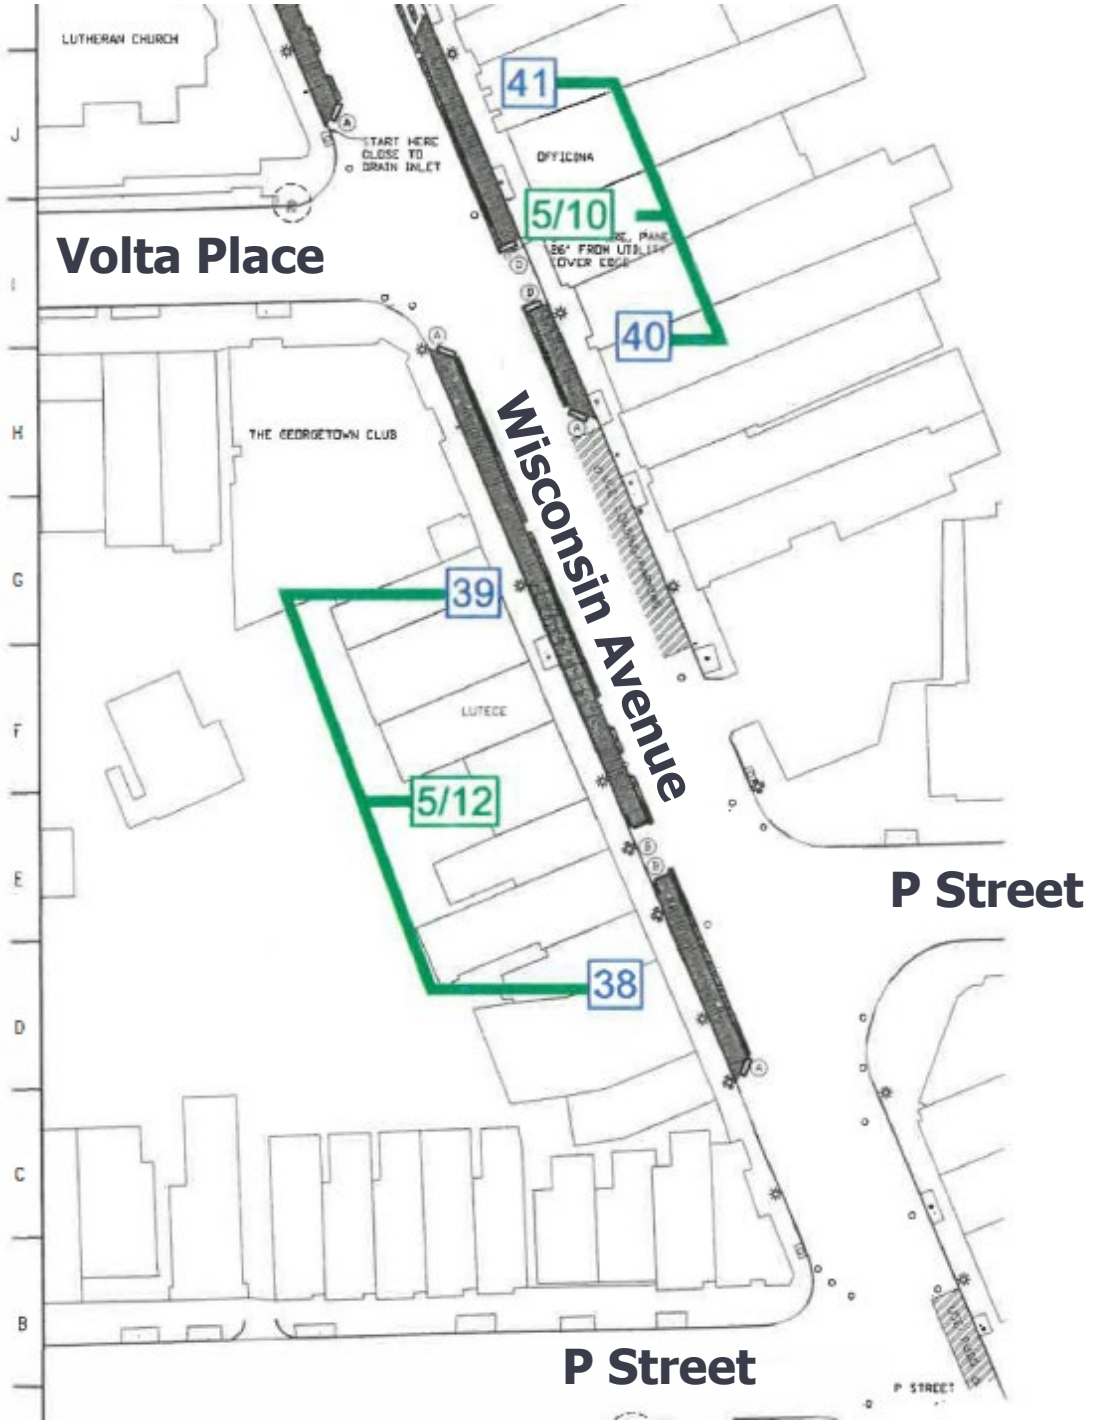

North

Green = Date Curb Must be Clear
Blue = Internal Reference #
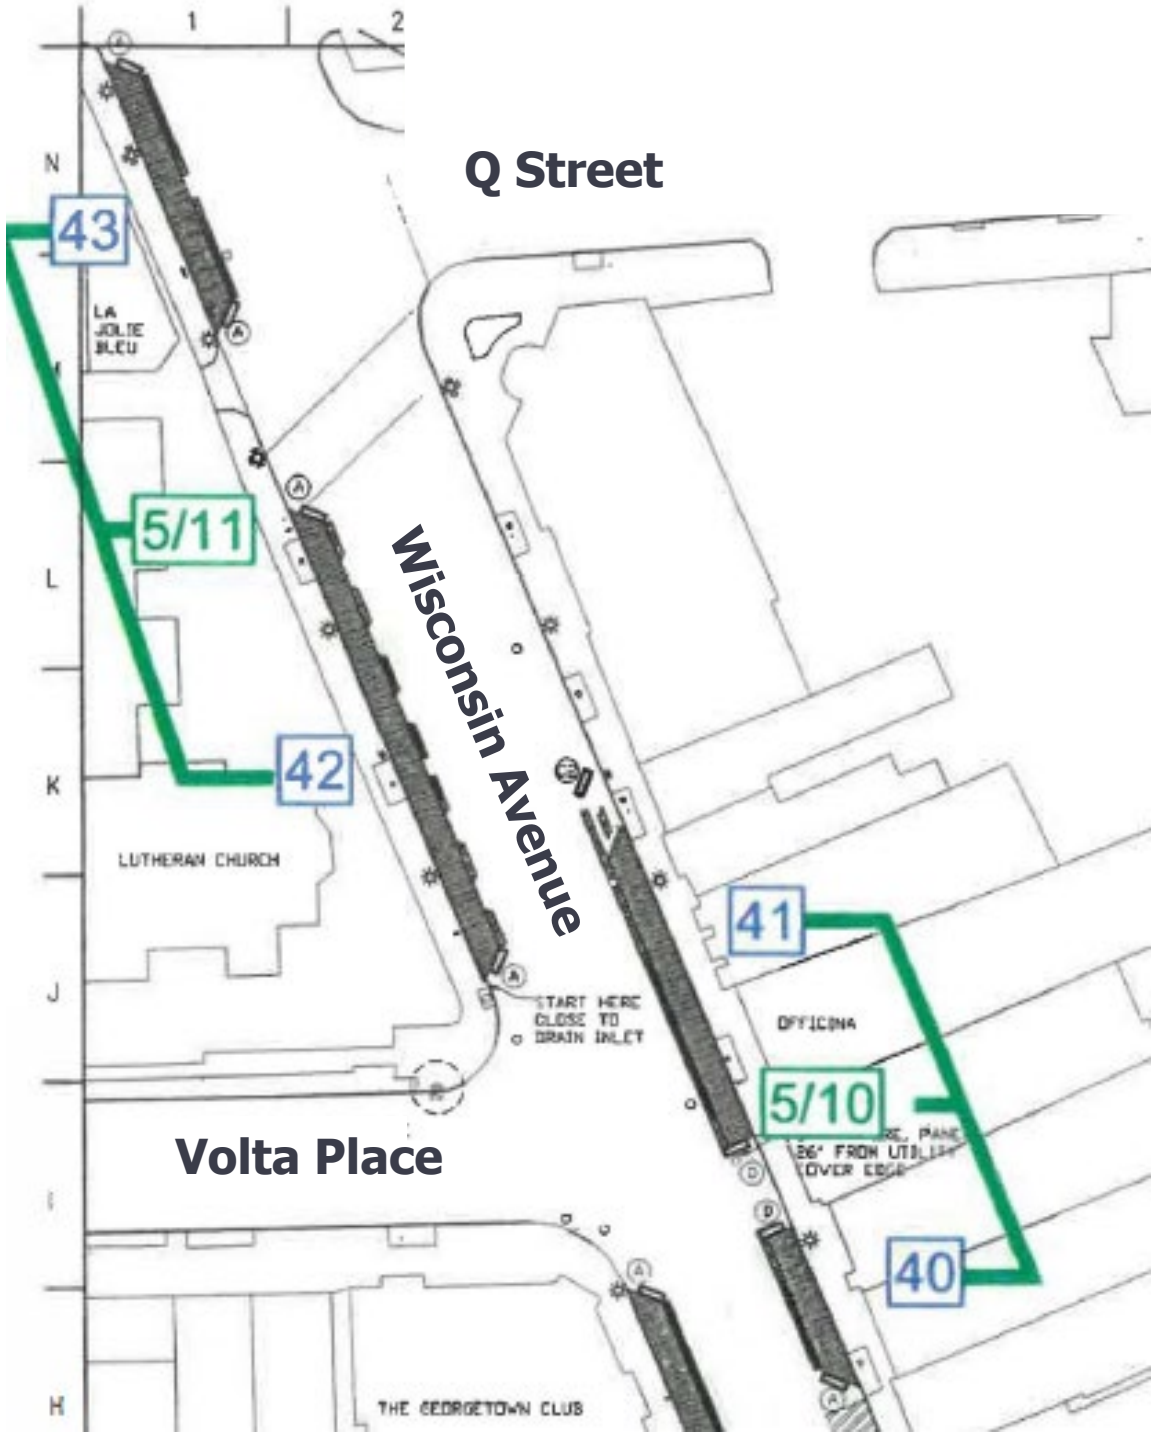
Wisconsin Avenue
Volta Place to Q Street